ARIZONA DEPARTMENT OF TRANSPORTATION
205 SOUTH 17TH AVENUE
R/W Operations, MD 612E
PHOENIX, AZ 85007-3213

May 15, 2009

RES. NO.   2009-05-A-029
PROJECT: 600-0-702 / 101LMA007H080703R
HIGHWAY: AGUA FRIA FREEWAY
SECTION: Glendale Ave. - Jct U.S. 60
ROUTE NO.:   State Route 101 Loop
ENG. DIST.:   Phoenix
COUNTY: Maricopa
DISPOSAL: D-M-417

<u>RESOLUTION OF ABANDONMENT</u>

JOHN S. HALIKOWSKI, Interim Director, Arizona Department of
Transportation, on May 15, 2009, presented and filed with this
Transportation Board his written report under Arizona Revised
Statutes Section 28-7046, recommending the abandonment of a
portion of Peoria Avenue within the above referenced project.

The portion of right of way to be abandoned is depicted in
Appendix "A" and delineated on maps and plans on file in the
office of the State Engineer, Intermodal Transportation Division,
Phoenix, Arizona, entitled "Right of Way Plans, AGUA FRIA FREEWAY
Highway, Project 600-0-702 / 101LMA007H080703R."

WHEREAS said portion of right of way is no longer needed for state
transportation purposes; and

WHEREAS this Board finds that public safety, necessity and
convenience will be served by accepting the Interim Director's
report; therefore, be it

RESOLVED that the recommendation of the Interim Director is
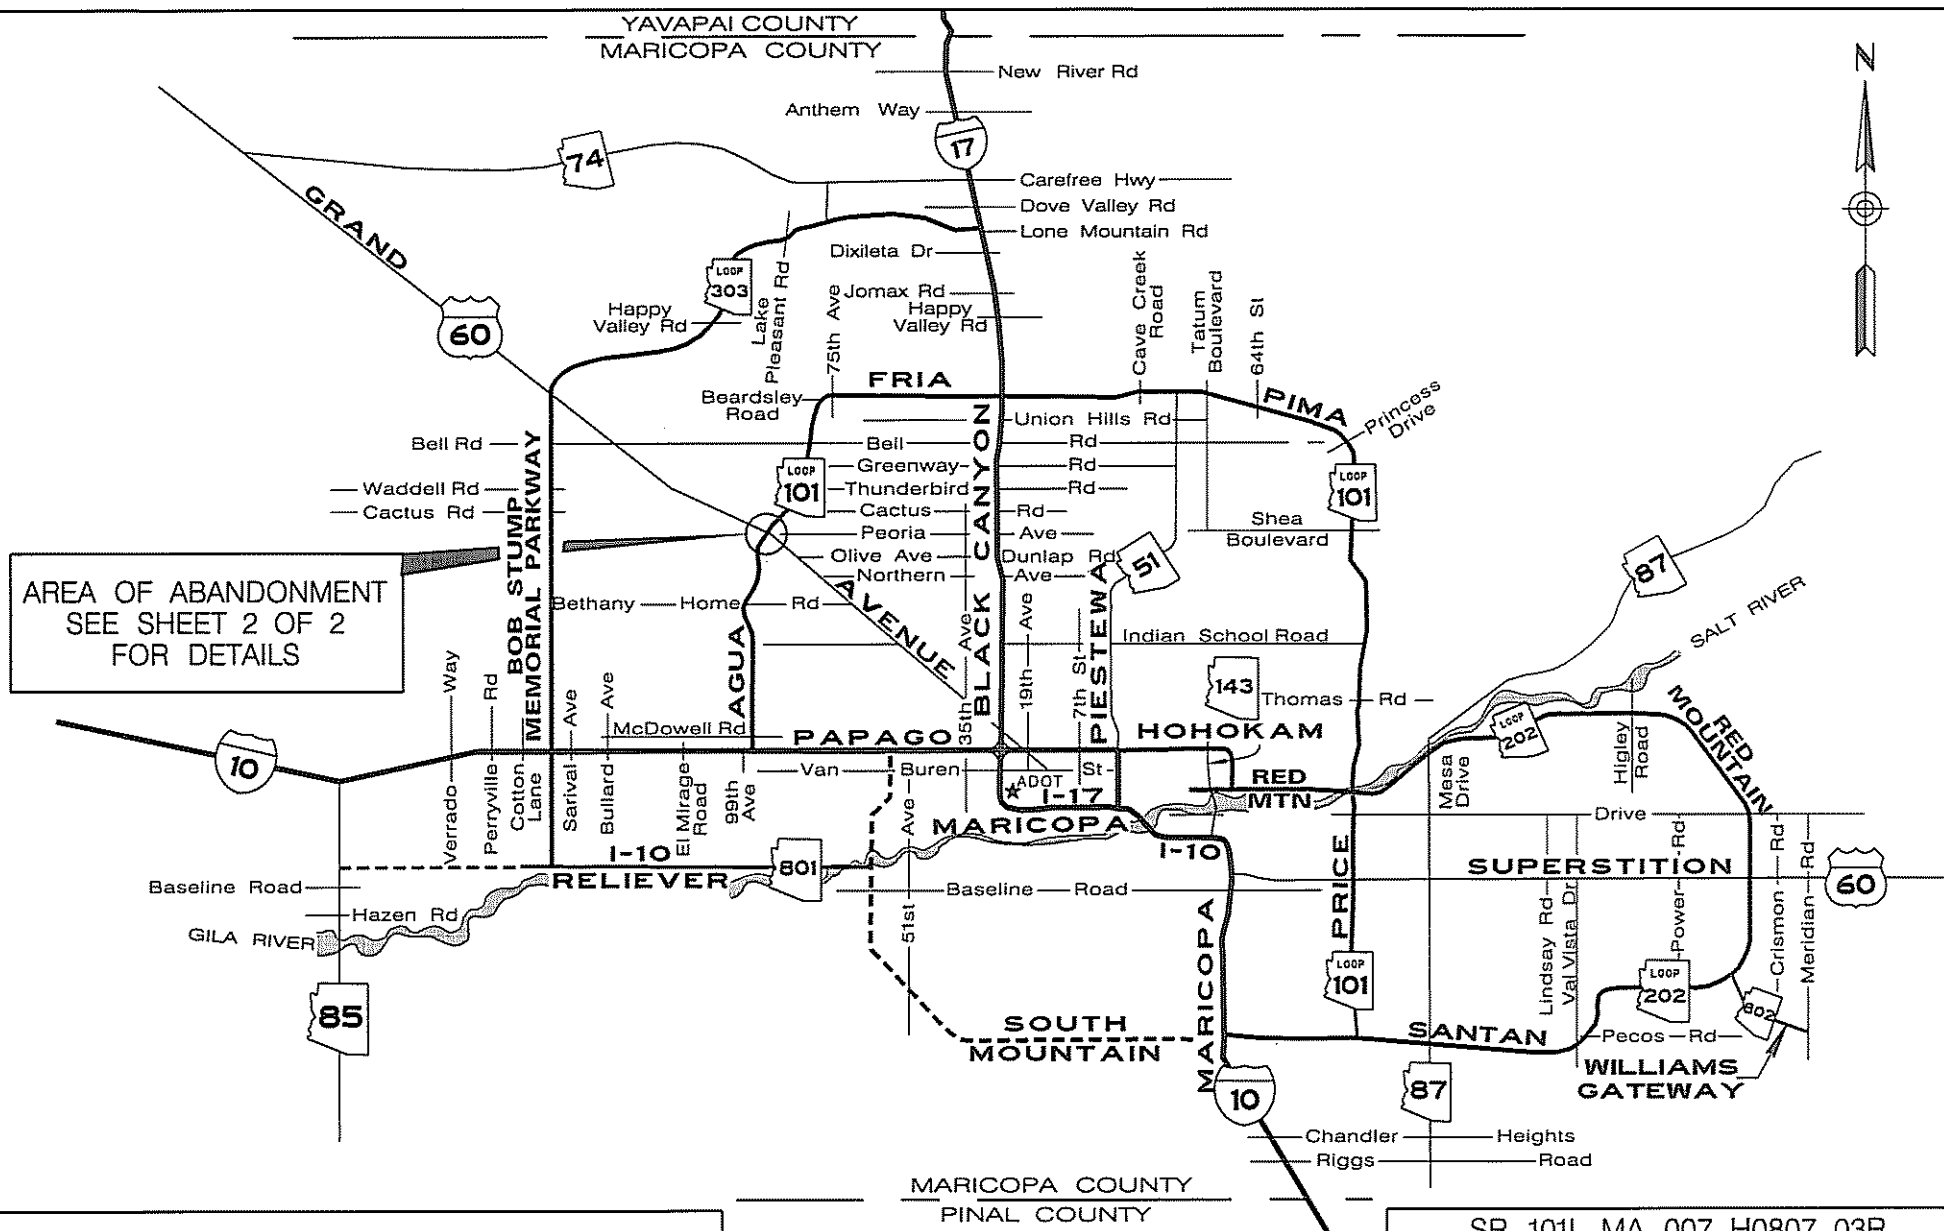adopted and made part of this resolution; be it further

RESOLVED that the portion of right of way depicted in Appendix "A"
is hereby removed from the State Highway System and abandoned to
the City of Peoria for a continued public transportation use as
provided in Arizona Revised Statute Section 28-7207 and 28-7209,
and Code of Federal Regulations (CFR) 620 Subpart B and CFR 710
Subpart D; be it further

May 15, 2009

RES. NO.   2009-05-A-029
PROJECT: 600-0-702 / 101LMA007H080703R
HIGHWAY: AGUA FRIA FREEWAY
SECTION: Glendale Avenue - Jct. U.S. 60
ROUTE NO.:   State Route 101 Loop
ENG. DIST.:   Phoenix
COUNTY: Maricopa
DISPOSAL: D-M-417

RESOLVED that the abandonment becomes effective upon recordation
in the Office of the County Recorder in accordance with Arizona
Revised Statute Section 28-7213; be it further

RESOLVED that the Interim Director provide written notice to City
of Peoria evidencing the abandonment of the State's interest.

N

New River Rd

Anthem Way

17

Carefree Hwy
Dove Valley Rd
Lone Mountain Rd

74

GRAND

60

Dixileta Dr

303
LOOP

Happy
Valley Rd

Lake Pleasant Rd

75th Ave

Jomax Rd
Happy
Valley Rd

Cave Creek Road

Tatum Boulevard

64th St

FRIA

PIMA

Beardsley
Road

Princess
Drive

Bell Rd

Union Hills Rd
Rd

BOB STUMP MEMORIAL PARKWAY

BLACK CANYON

101
LOOP

Bell — Rd
Greenway — Rd
Thunderbird — Rd
Cactus — Rd
Peoria — Ave
Olive Ave — Ave
Northern — Ave

Dunlap Rd
Ave

51

101
LOOP

Shea
Boulevard

Waddell Rd
Cactus Rd

AREA OF ABANDONMENT
SEE SHEET 2 OF 2
FOR DETAILS

Way

Rd

Ave

Ave

Bethany — Home — Rd

AGUA

35th Ave

19th Ave

7th St

PIESTEWA

Indian School Road

87

SALT RIVER

RED MOUNTAIN

AVENUE

143

Thomas — Rd —

HOHOKAM

McDowell Rd

PAPAGO

10

Verrado

Perryville Rd

Cotton Lane

Sarival Ave

Bullard Ave

El Mirage Road

99th Ave

Van — Buren

ADOT
I-17

St

MARICOPA

RED
MTN

202
LOOP

Mesa Drive

Higley Road

Drive

SUPERSTITION

I-10

RELIEVER

801

51st Ave

Baseline — Road

I-10

PRICE

Lindsay Rd

Val Vista Dr

Power Rd

Crismon Rd

Meridian Rd

60

Baseline Road

Hazen Rd

GILA RIVER

85

101
LOOP

SANTAN

87

202
LOOP

Pecos — Rd

802

WILLIAMS
GATEWAY

SOUTH
MOUNTAIN

MARICOPA

10
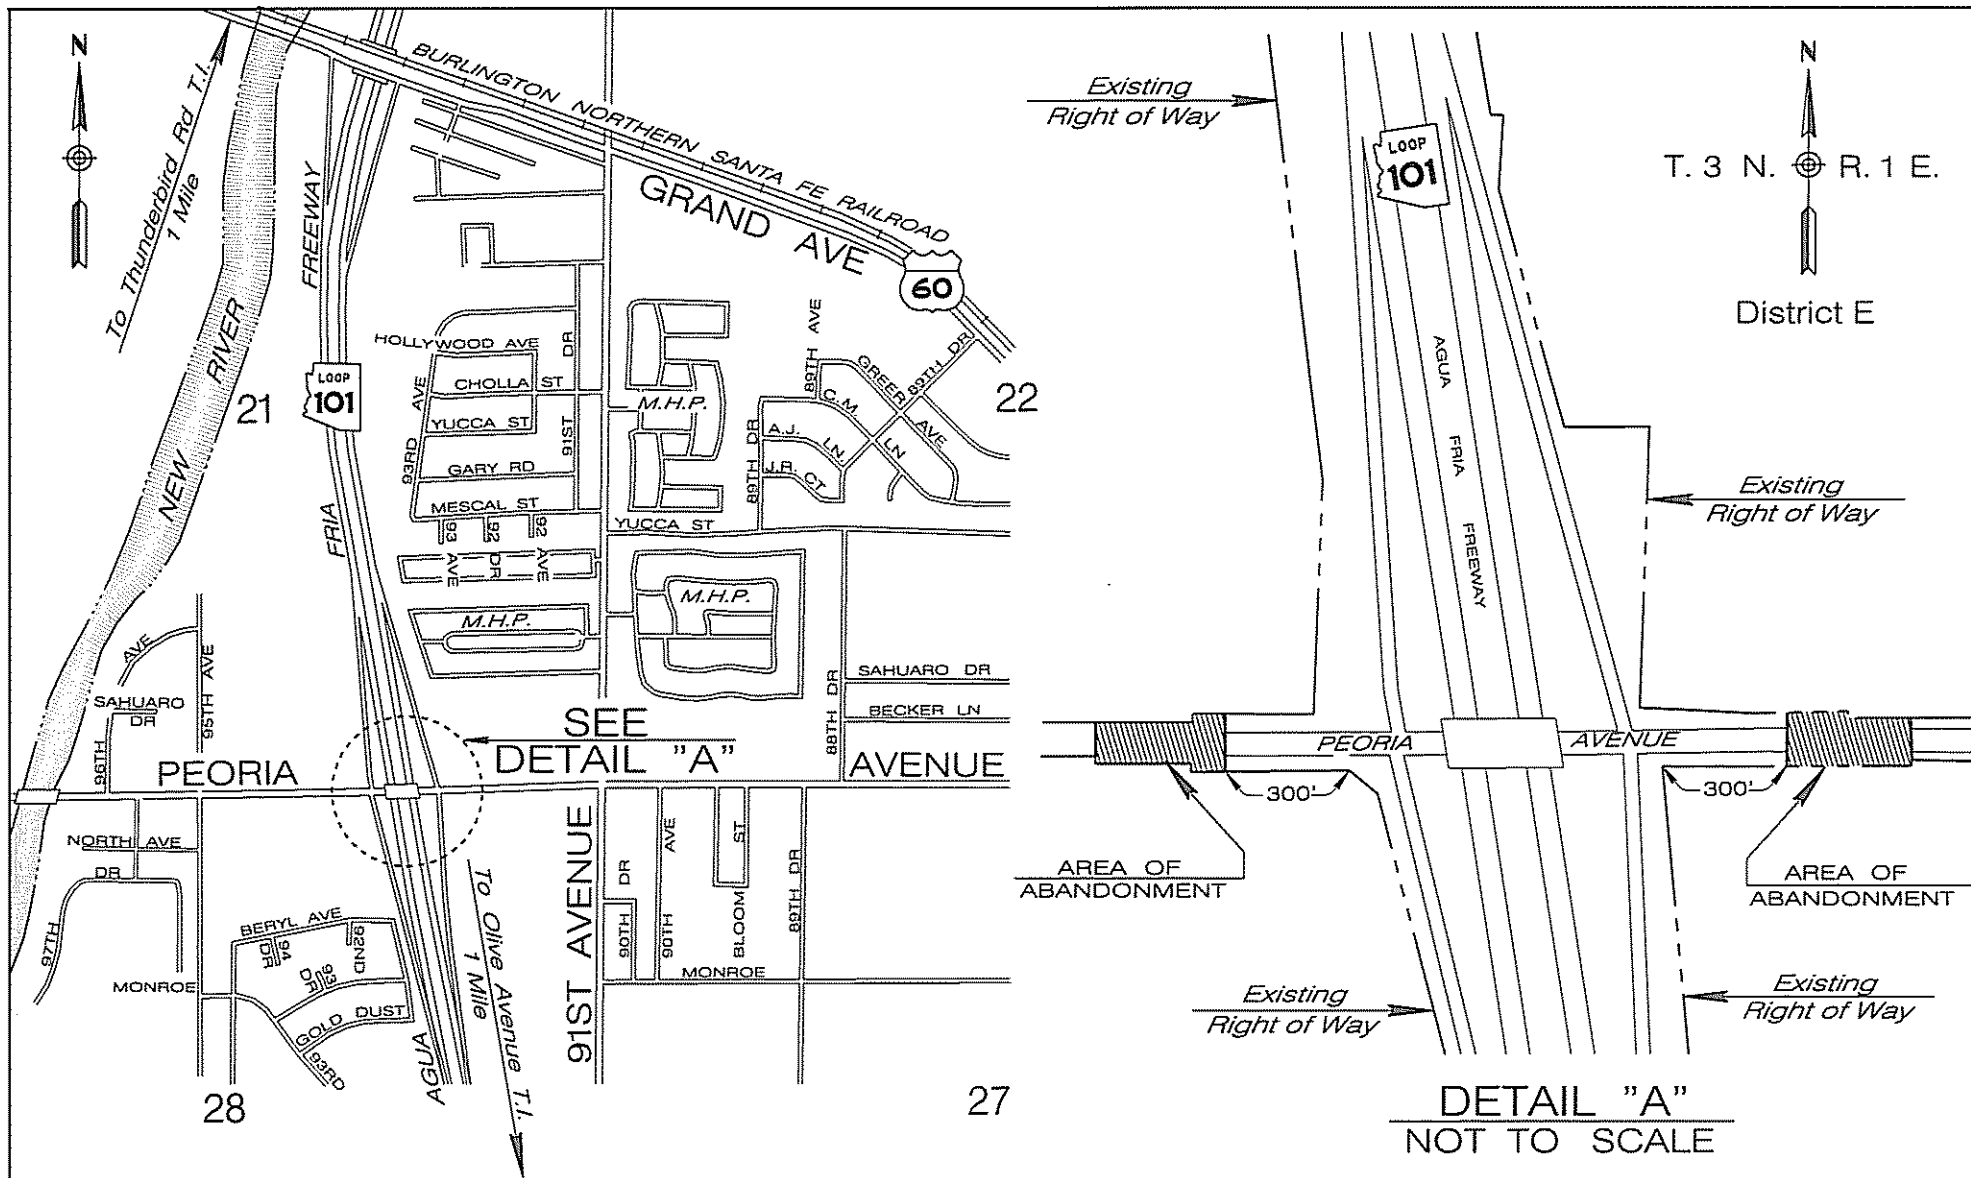
Chandler — Heights
Riggs — Road

A LEGIBLE COPY CAN BE OBTAINED FROM THE
ARIZONA DEPARTMENT OF TRANSPORTATION
STATE ENGINEERS OFFICE
LOCATED AT
206 SOUTH 17TH AVENUE
PHOENIX, ARIZONA 85007
MAIL DROP 102A

APPENDIX "A"

SR 101L MA 007 H0807 03R
600-0-702
AGUA FRIA FREEWAY
Glendale Ave. – Jct. US 60
Maricopa County
SR 101L
DATE: MAY 15TH 2009 SHEET 1 OF 2

N

To Thunderbird Rd T.I.
1 Mile

BURLINGTON NORTHERN SANTA FE RAILROAD

GRAND AVE

60

N

T. 3 N. R. 1 E.

District E

Existing Right of Way

LOOP 101

NEW RIVER

FREEWAY

FRIA

LOOP 101

21

22

HOLLYWOOD AVE

CHOLLA ST

YUCCA ST

GARY RD

MESCAL ST

93RD AVE

91ST AVE

DR

M.H.P.

89TH AVE

GREER AVE

89TH DR

C.M. AVE

A.J. LN

C.M. LN

J.R. CT

93 92 92
AVE DR AVE

YUCCA ST

M.H.P.

M.H.P.

89TH DR

AGUA FRIA FREEWAY

Existing Right of Way

SAHUARO DR

BECKER LN

AVE

95TH AVE

SAHUARO DR

96TH

97TH

PEORIA

SEE DETAIL "A"

AVENUE

91ST AVENUE

88TH DR

PEORIA AVENUE

300'

300'

AREA OF ABANDONMENT

AREA OF ABANDONMENT

NORTH AVE

DR

To Olive Avenue T.I.
1 Mile

90TH DR

90TH AVE

BLOOM ST

89TH DR

BERYL AVE

94 DR

93 DR

CIN26

Existing Right of Way

Existing Right of Way

MONROE

GOLD DUST

93RD

AGUA FRIA

MONROE

28

27

DETAIL "A"
NOT TO SCALE

A LEGIBLE COPY CAN BE OBTAINED FROM THE
ARIZONA DEPARTMENT OF TRANSPORTATION
STATE ENGINEERS OFFICE
LOCATED AT:
206 SOUTH 17TH AVENUE
PHOENIX, ARIZONA 85007
MAIL DROP 102A

AREA OF ABANDONMENT

APPENDIX "A"

101L MA 007 H0807 03R
600-0-702
AGUA FRIA FREEWAY
Glendale Ave. – Jct. US 60
Maricopa County
SR 101L
DATE: MAY 15TH 2009 SHEET 2 OF 2

May 15, 2009

RES. NO.   2009-05-A-029
PROJECT: 600-0-702 / 101LMA007H080703R
HIGHWAY: AGUA FRIA FREEWAY
SECTION: Glendale Avenue – Jct. U.S. 60
ROUTE NO.:   State Route 101 Loop
ENG. DIST.:   Phoenix
COUNTY: Maricopa
DISPOSAL: D-M-417

REPORT AND RECOMMENDATION

TO THE HONORABLE ARIZONA TRANSPORTATION BOARD:

The Intermodal Transportation Division has made a thorough investigation concerning the abandonment of a portion of right of way acquired for State Route 101 Loop within the above referenced project.

This portion was previously established as a state route, designated State Route 417 by Arizona Transportation Board Resolution 84-08-A-046 dated August 24, 1984; Resolution 86-04-A-026 dated April 18, 1986 designated this portion of State Route 417 as a state highway; Resolution 87-11-A-105 dated December 18, 1987 redesignated State Route 417 to State Route 101 Loop.

A portion of the previously acquired right of way is no longer needed for state transportation purposes. The City of Peoria has agreed to accept jurisdiction of the right of way for a continued public transportation purpose by waiving the advance four year notice of abandonment and pavement quality report in accordance with Arizona Revised Statute 28-7209. Accordingly, I recommend that the State's interest in the portion of right of way be abandoned.

The portion of right of way to be abandoned is depicted in Appendix "A" and delineated on the maps and plans on file in the office of the State Engineer, Intermodal Transportation Division, Phoenix, Arizona, entitled "Right of Way Plans, AGUA FRIA FREEWAY Highway, Project 600-0-702 / 101LMA007H080703R."
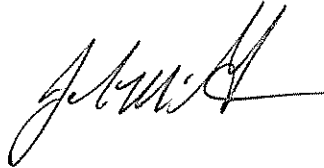
May 15, 2009

RES. NO.   2009-05-A-029
PROJECT: 600-0-702 / 101LMA007H080703R
HIGHWAY: AGUA FRIA FREEWAY
SECTION: Glendale Avenue - Jct. U.S. 60
ROUTE NO.:   State Route 101 Loop
ENG. DIST.:   Phoenix
COUNTY: Maricopa
DISPOSAL: D-M-417

I further recommend that the portion of right of way depicted in Appendix "A" be removed from the State Highway System and abandoned to the City of Peoria.

All other rights of way and easements and appurtenances thereto subject to the provisions of Arizona Revised Statutes Section 28-7210 shall continue as they existed prior to the disposal of right of way depicted in Appendix "A".

Pursuant to Arizona Revised Statutes Section 28-7046, I recommend that the Transportation Board adopt a resolution making this recommendation effective.

                        Respectfully submitted,

                        JOHN S. HALIKOWSKI, Interim Director
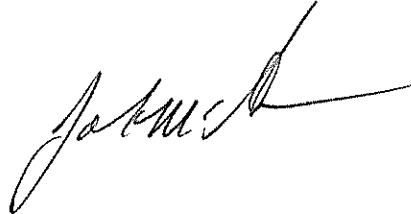   Arizona Department of Transportation

May 15, 2009


```
RES. NO.       2009-05-A-029
PROJECT:       600-0-702 / 101LMA007H080703R
HIGHWAY:       AGUA FRIA FREEWAY
SECTION:       Glendale Avenue - Jct. U.S. 60
ROUTE NO.:     State Route 101 Loop
ENG. DIST.:    Phoenix
COUNTY:        Maricopa
DISPOSAL:      D-M-417
```


CERTIFICATION

I, JOHN S. HALIKOWSKI, Interim Director of the Arizona Department of Transportation, do hereby certify that the foregoing is a true and correct copy from the minutes of the Transportation Board made in official session on May 15, 2009.

IN WITNESS WHEREOF I have hereunto set my hand and the official seal of the Transportation Board on May 15, 2009.

JOHN S. HALIKOWSKI, Interim Director
Arizona Department of Transportation